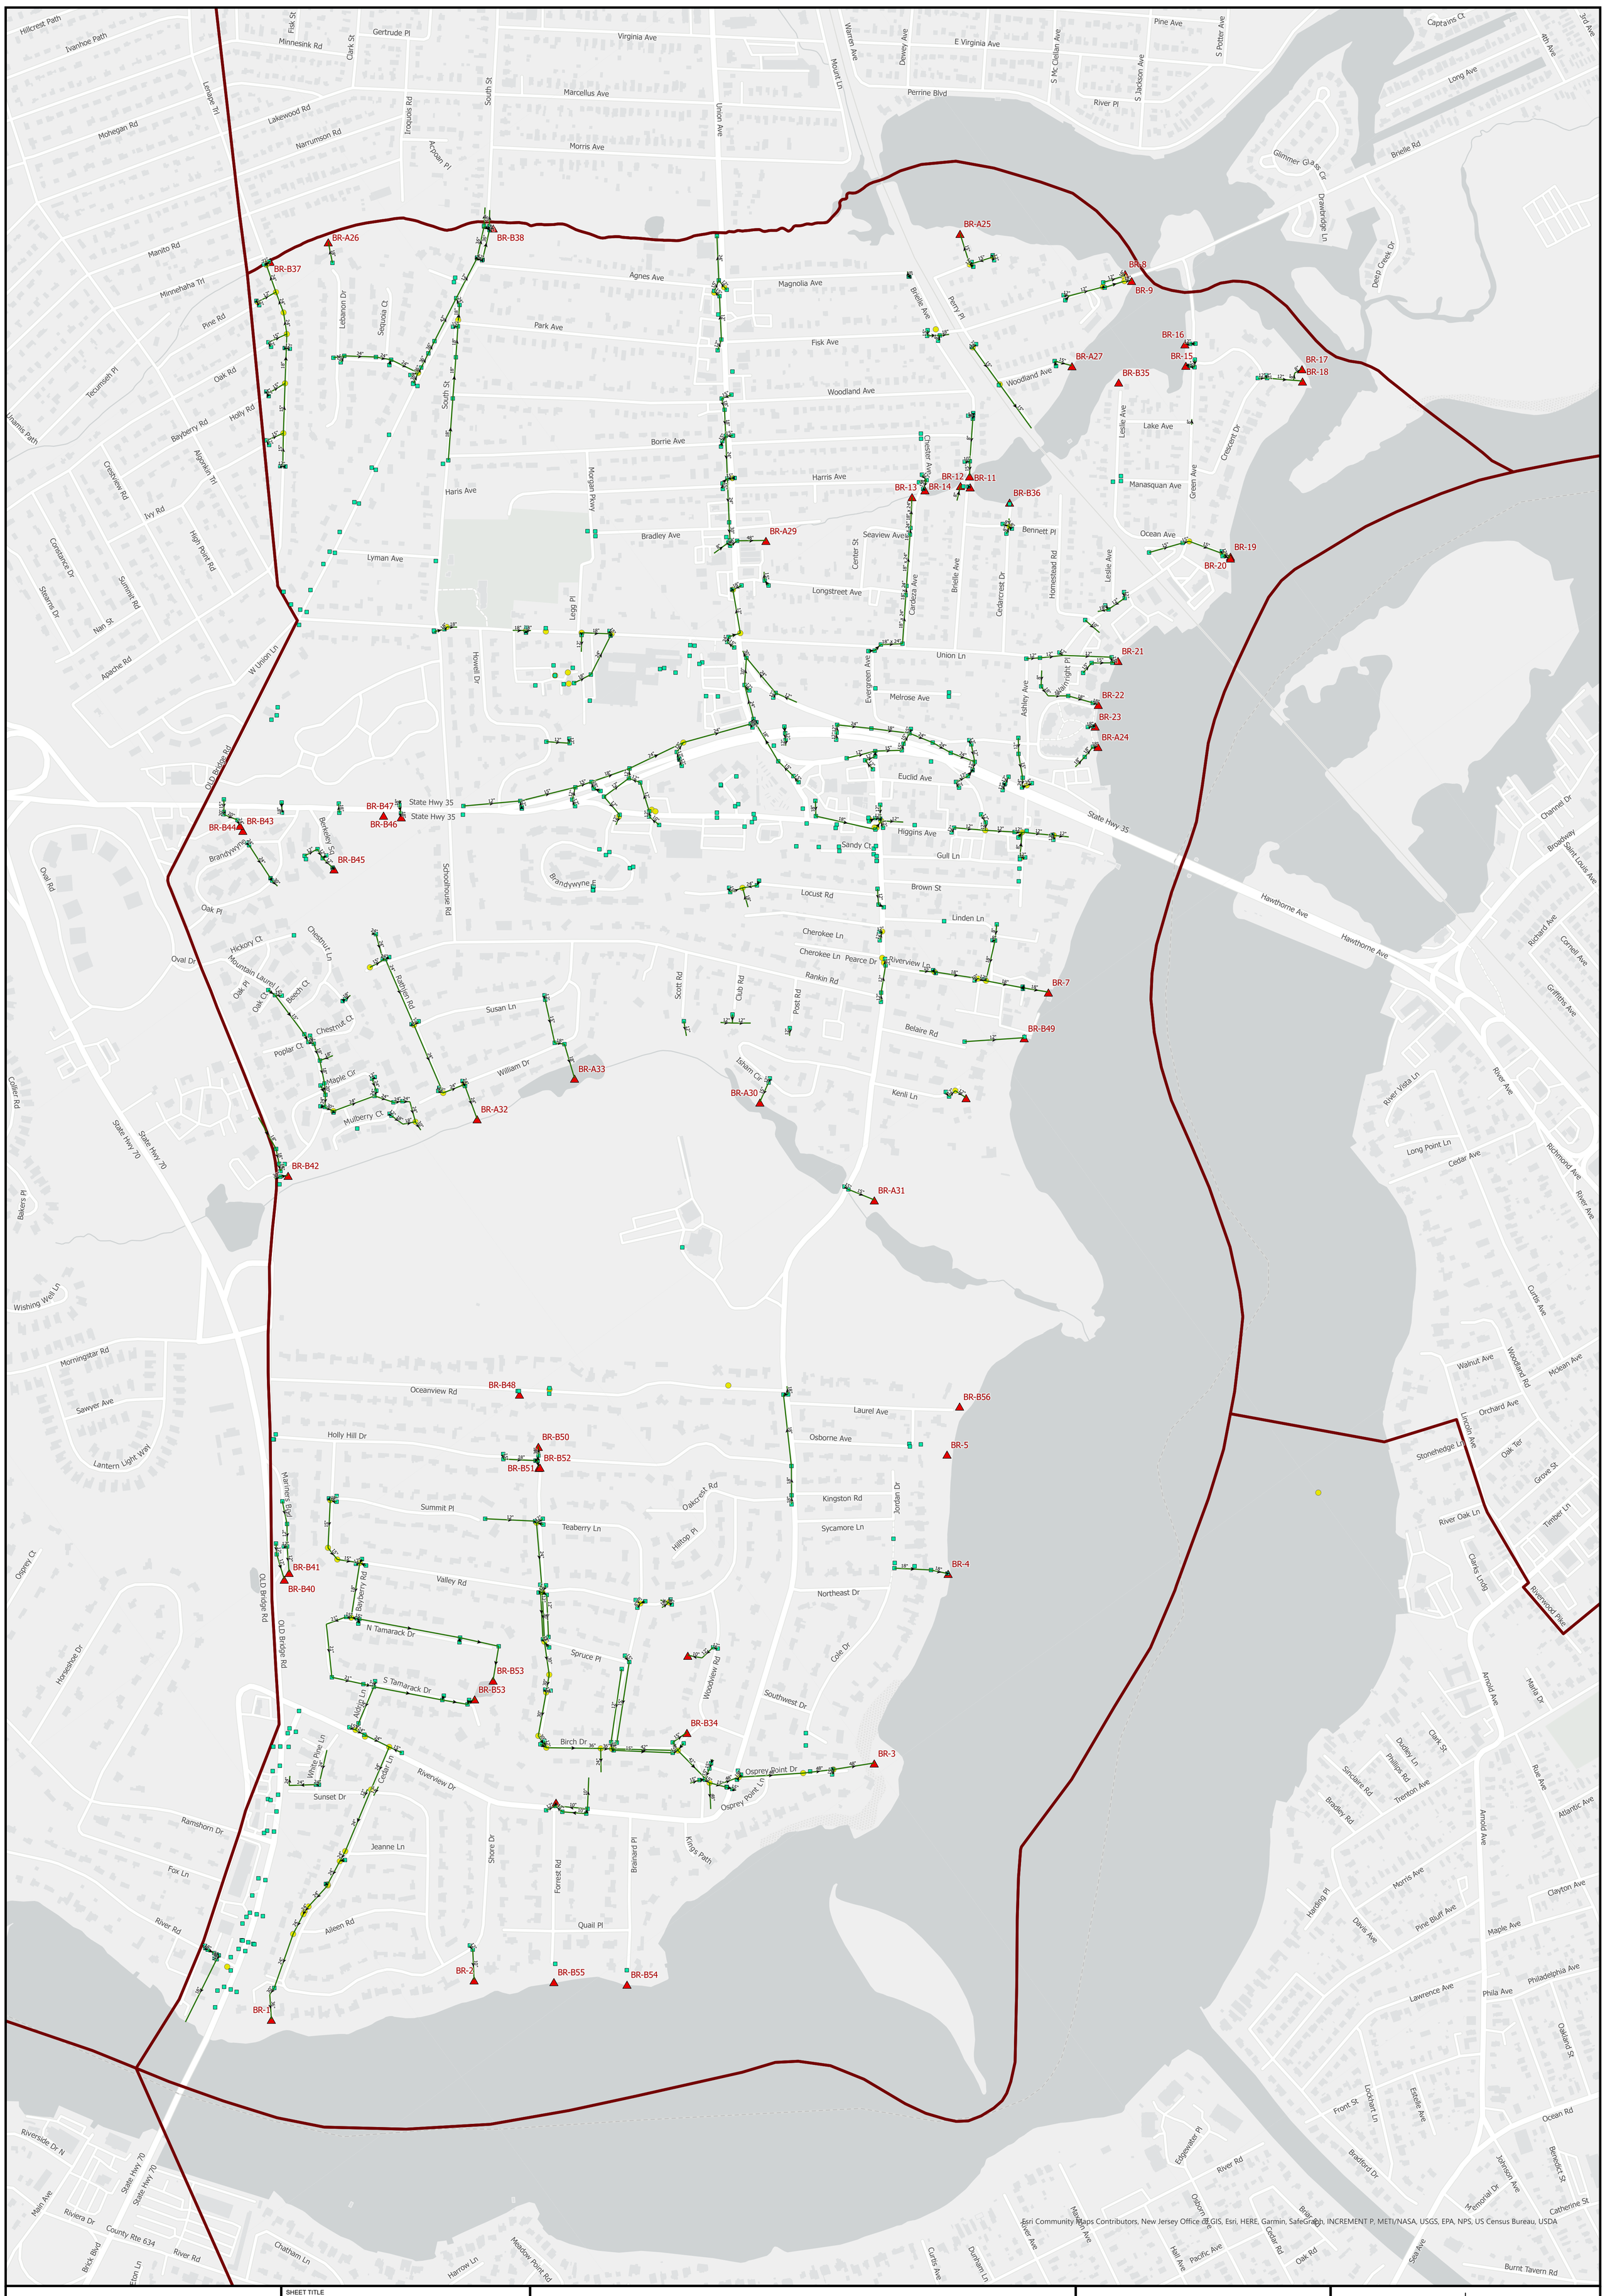

Legend

- Pipe
- Inlet
- Manhole
- Outfall
- Municipal Boundary

SHEET TITLE

MS4 Storm Sewer System

SHEET #

1 of 1

Borough of Brielle, NJ

0 200 400 800

Feet

5/25/2021

H2M architects + engineers

538 Broad Hollow Road
4th Floor East
Melville, NY 11747
P:(631)756-8000
F:(631)694-4122

Melville, NY 11747
Albany, NY 12205
New York, NY 10001
Purchase, NY 10577
New City, NY 10956
Parsippany, NJ 07054
Wall Township, NJ 07753